KEYED SHEET NOTES	
Key Value	Keynote Text
1	AV 6X6 PLATE WITH CONNECTIONS FOR ALL DESK EQUIPMENT.
2	REPLACE EXISTING DISPLAYS. NEW BACKBOX NOT REQUIRED. REUSE EXISTING PATHWAYS, REPLACE CABLING AS NEEDED. REUSE EXISTING QAM TO RJ45 CONVERTERS.

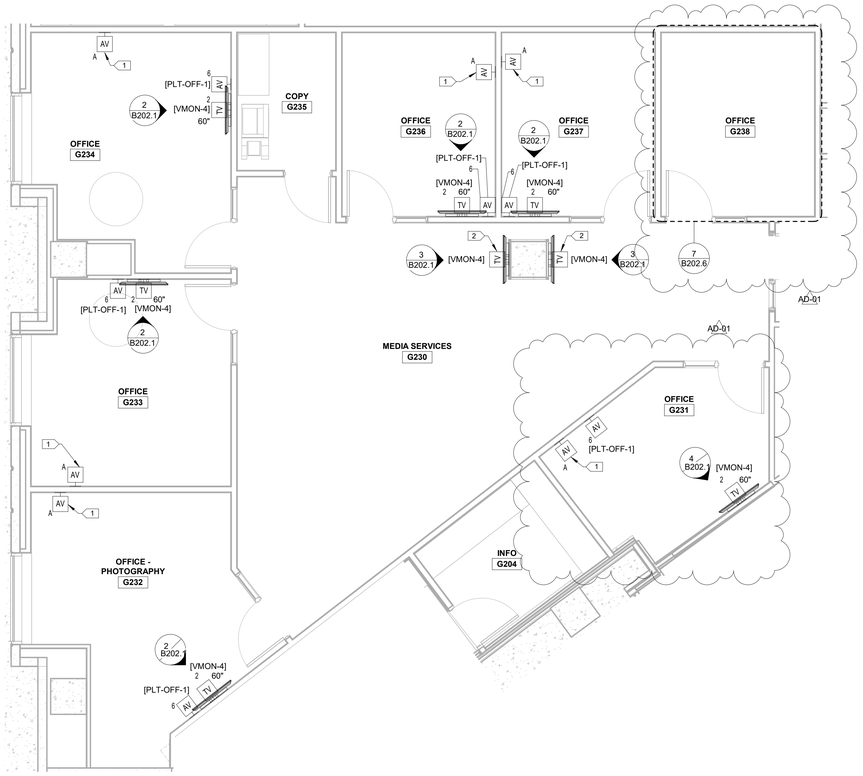

1 MEDIA SERVICES-G230 ENLARGED FLOOR PLAN
SCALE: 1/4" = 1'-0"

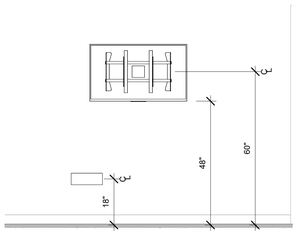

2 MEDIA SERVICES OFFICE DISPLAY ELEVATION
SCALE: 1/2" = 1'-0"

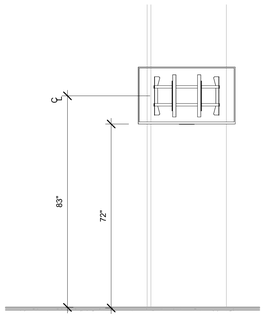

3 MEDIA SERVICES-G230 DISPLAY ELEVATION
SCALE: 1/2" = 1'-0"

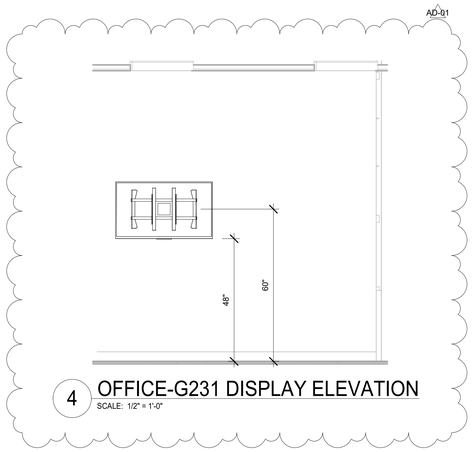

4 OFFICE-G231 DISPLAY ELEVATION
SCALE: 1/2" = 1'-0"

MN Legislature TV System Acquisition PM

Legislative Coordinating Commission

MINNESOTA SENATE BUILDING
95 University Ave W,
St Paul, MN 55103

0713923

FINEPOINT TECH

416 Gateway Blvd
Burnsville MN, 55337
612.254.7462
finepoint.tech

Issued For

Item	Date
Issued For Bid	05/20/2024
AD-01	06/20/2024

NORTH

KEYPLAN

Sheet Title

ENLARGED MEDIA SERVICES

Sheet No.

B202.1

Drawn By: DS/SR/TD