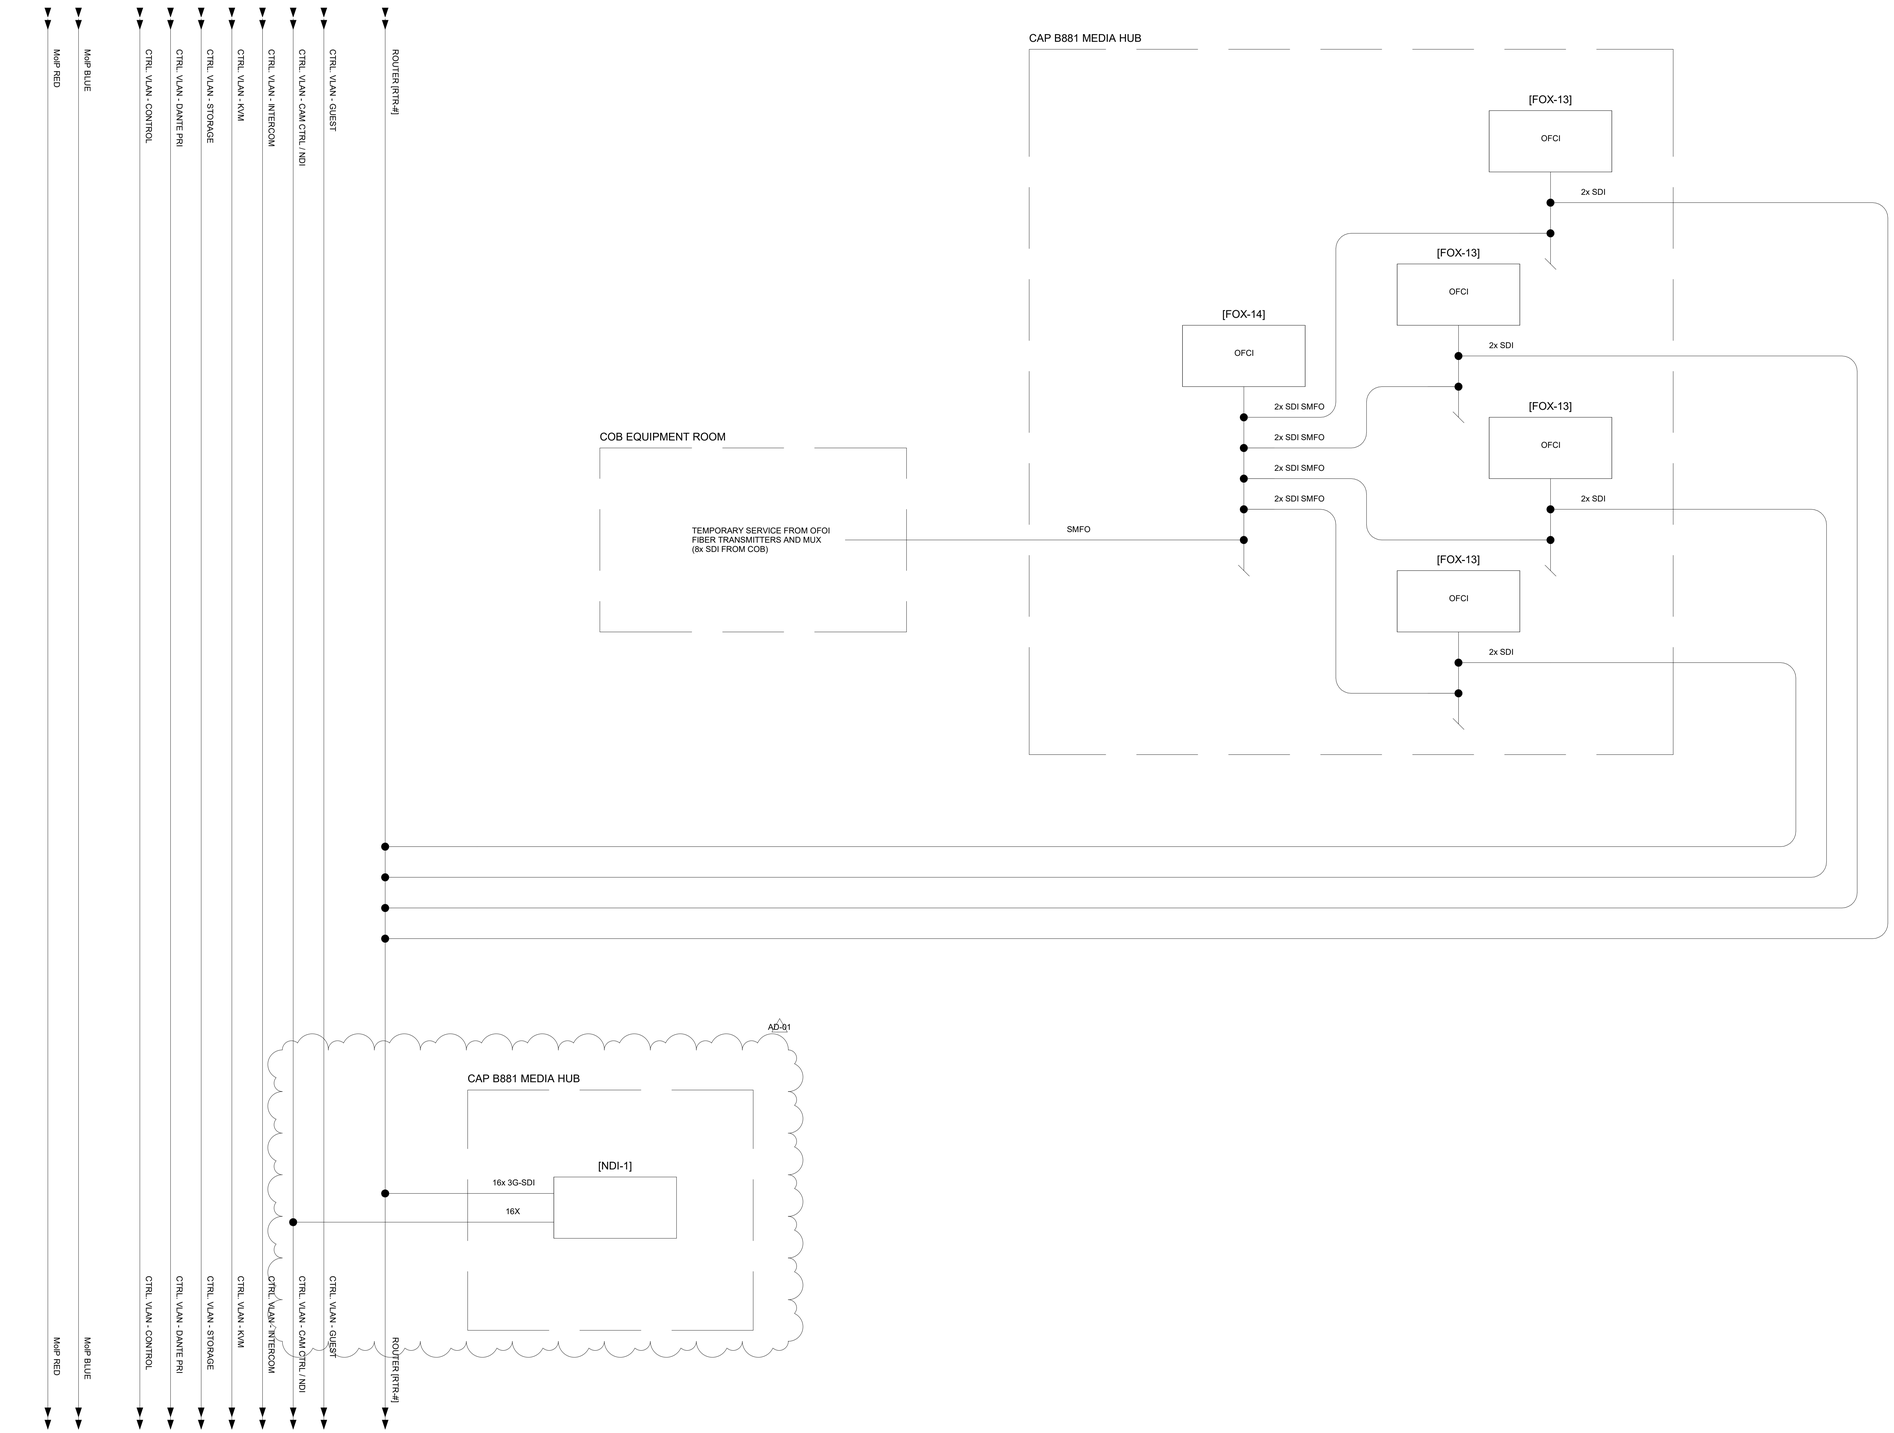

1 COB TEMPORARY SERVICES - FUNCTIONAL DRAWINGS

MN Legislature TV System Acquisition PM

Legislative Coordinating Commission

Minnesota Capital Building &
Minnesota Senate Building

0713923

FINEPOINT TECH

416 Gateway Blvd
Burnsville MN, 55337
612.254.7462
finepoint.tech

Issued For

Item	Date
Issued For Bid	05/20/2024
AD-01	06/20/2024

NORTH

KEYPLAN

Sheet Title

COB TEMPORARY SERVICES - FUNCTIONAL DRAWINGS

Sheet No.

B401.33

Drawn By: DS/SR/TD